SubSeal 40 or SubSeal 60
Section and wall flashing at balcony using concrete for topping

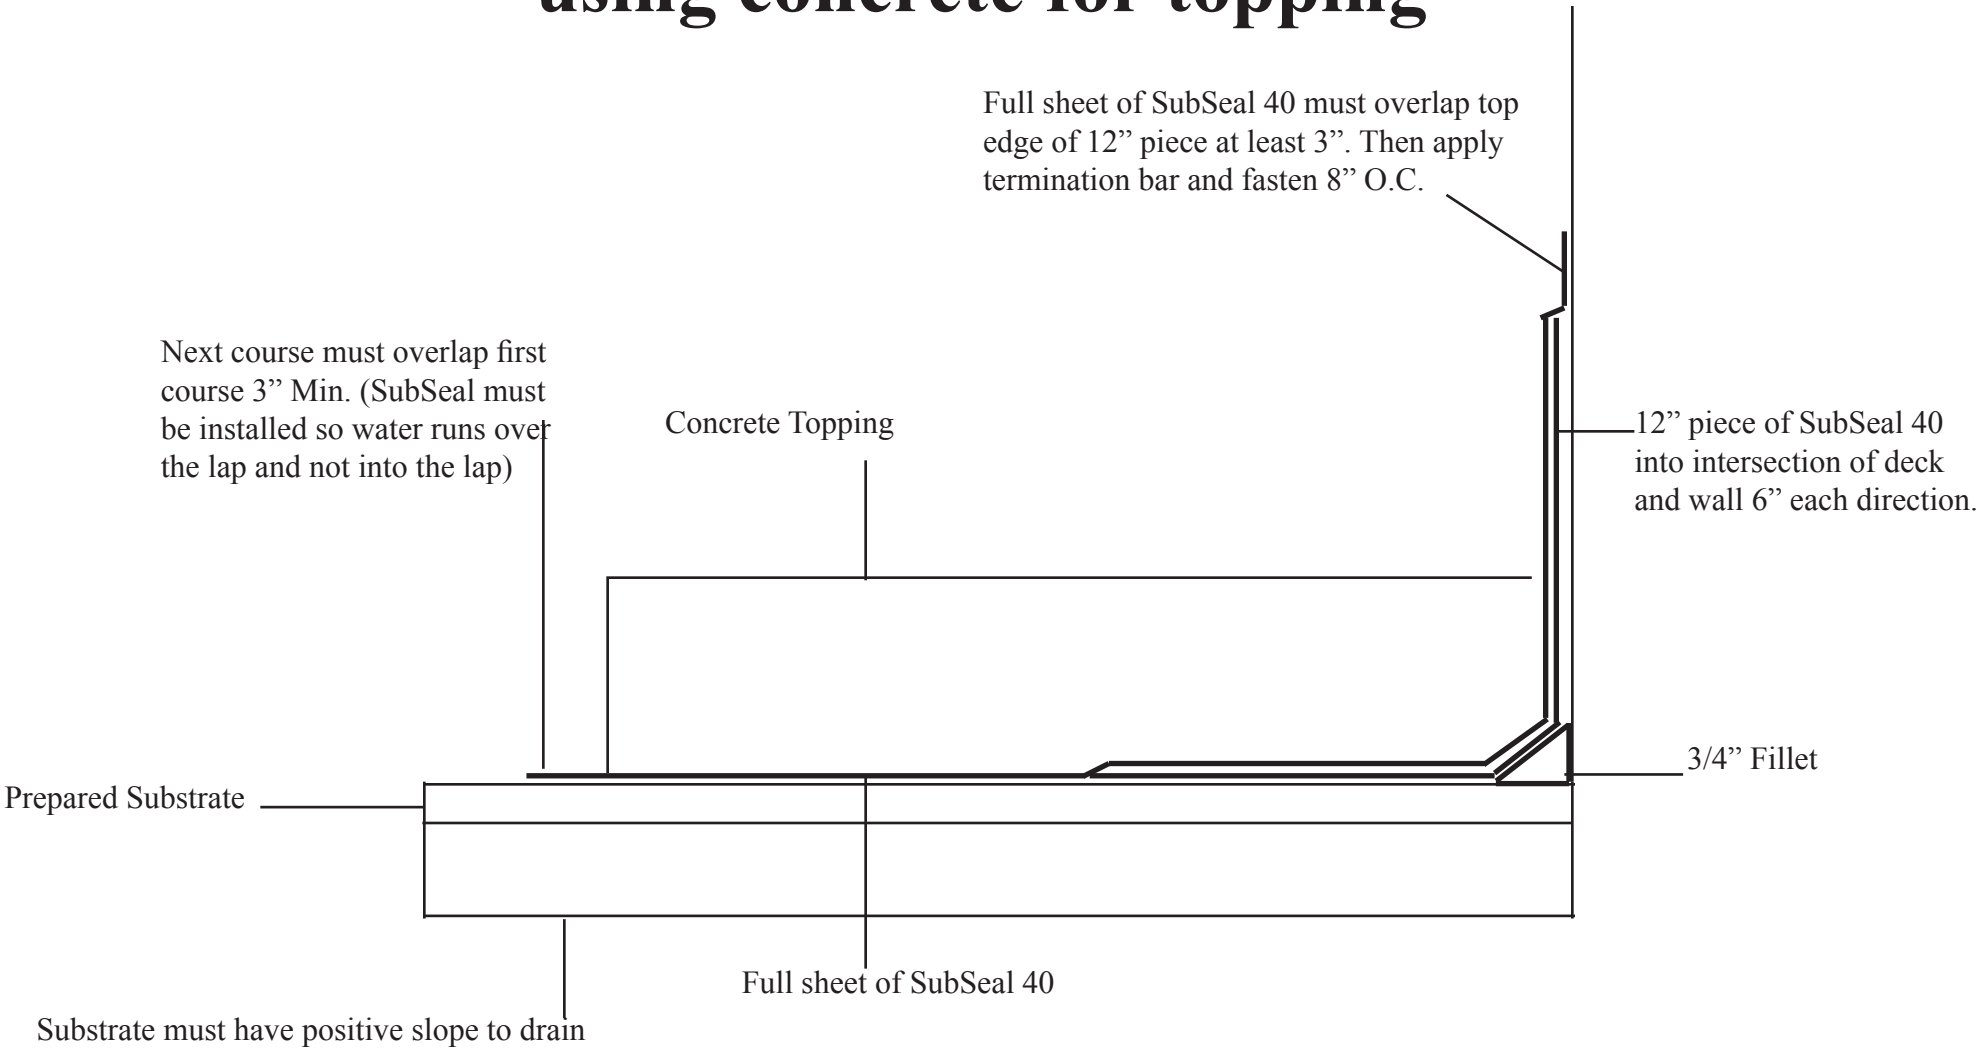

mfm BUILDING PRODUCTS
525 Orange Street / P.O. Box 340 / Coshocton, Ohio 43812 / 800-882-7663 / www.mfmbp.com