SubSeal 60

Section and wall flashing at balcony using tile for flooring

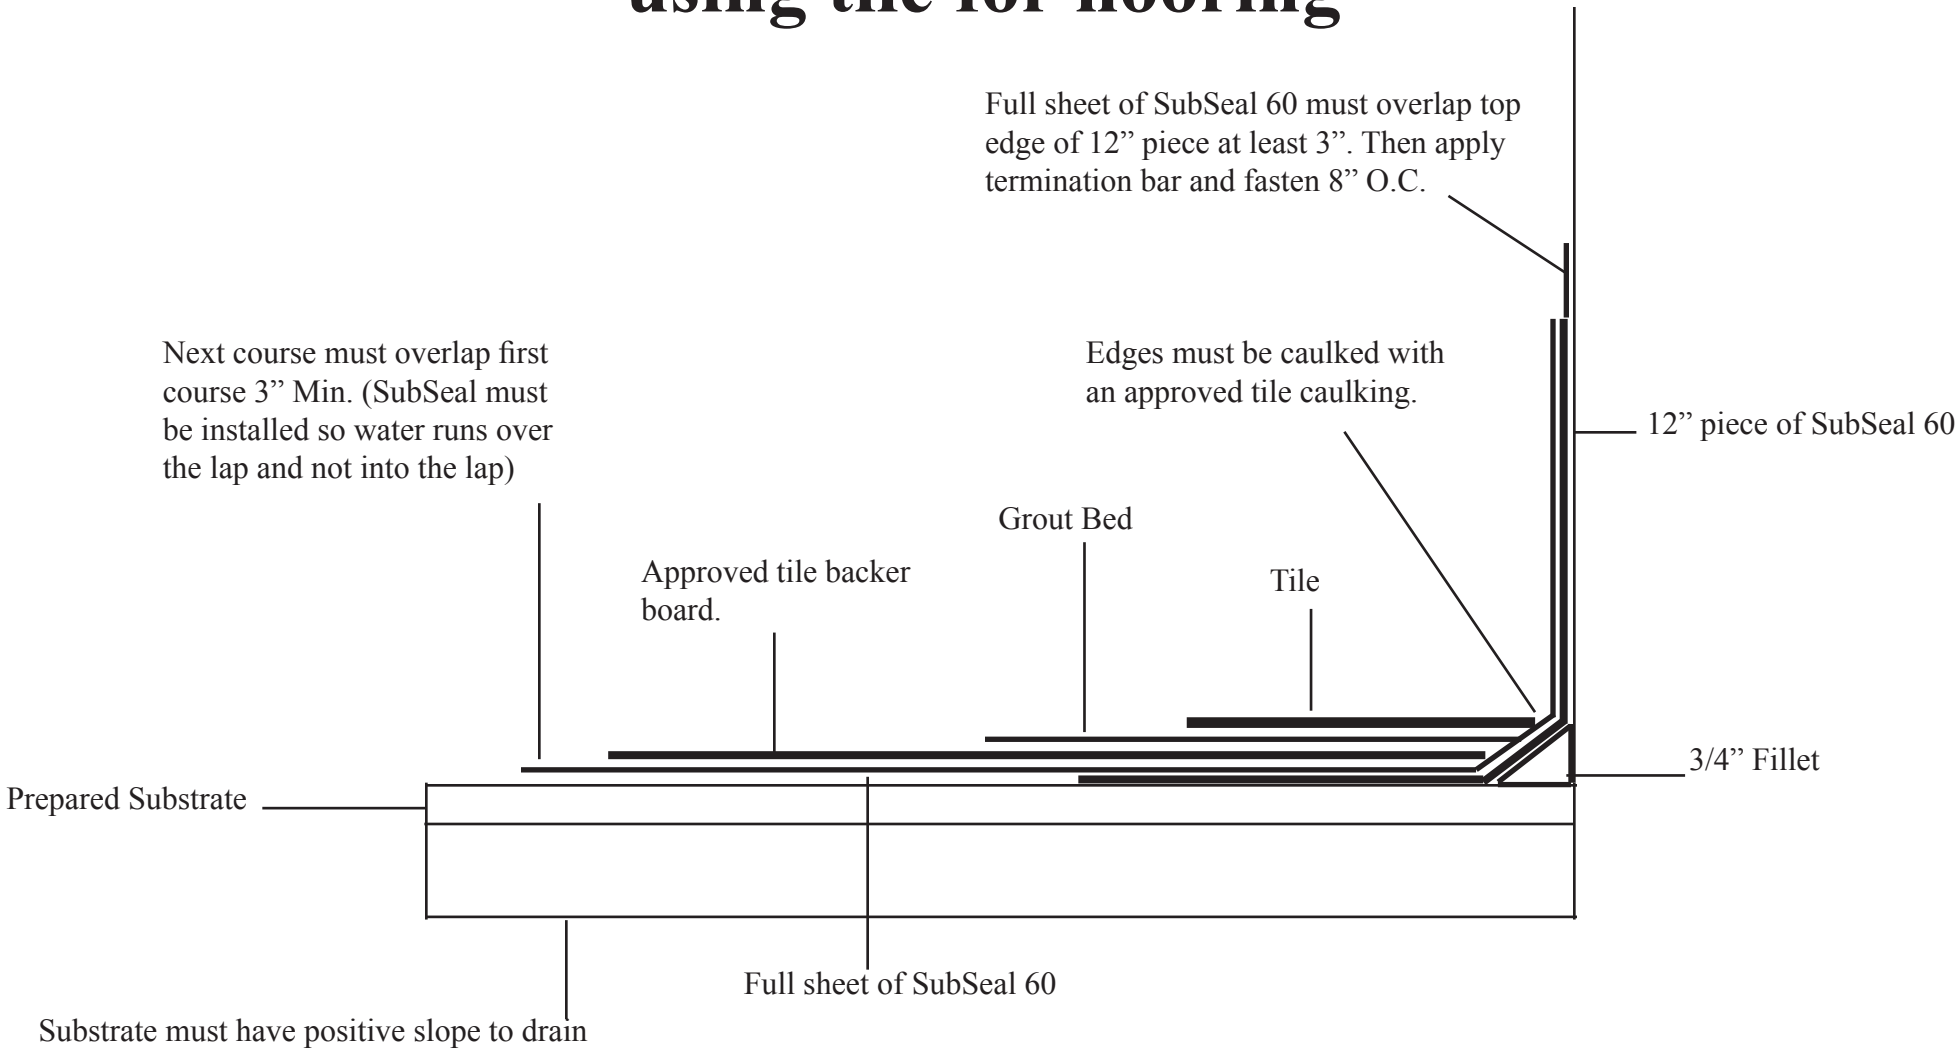

mfm BUILDING PRODUCTS CORP. 525 Orange Street / P.O. Box 340 / Coshocton, Ohio 43812 / 800-882-7663 / www.mfmbp.com